


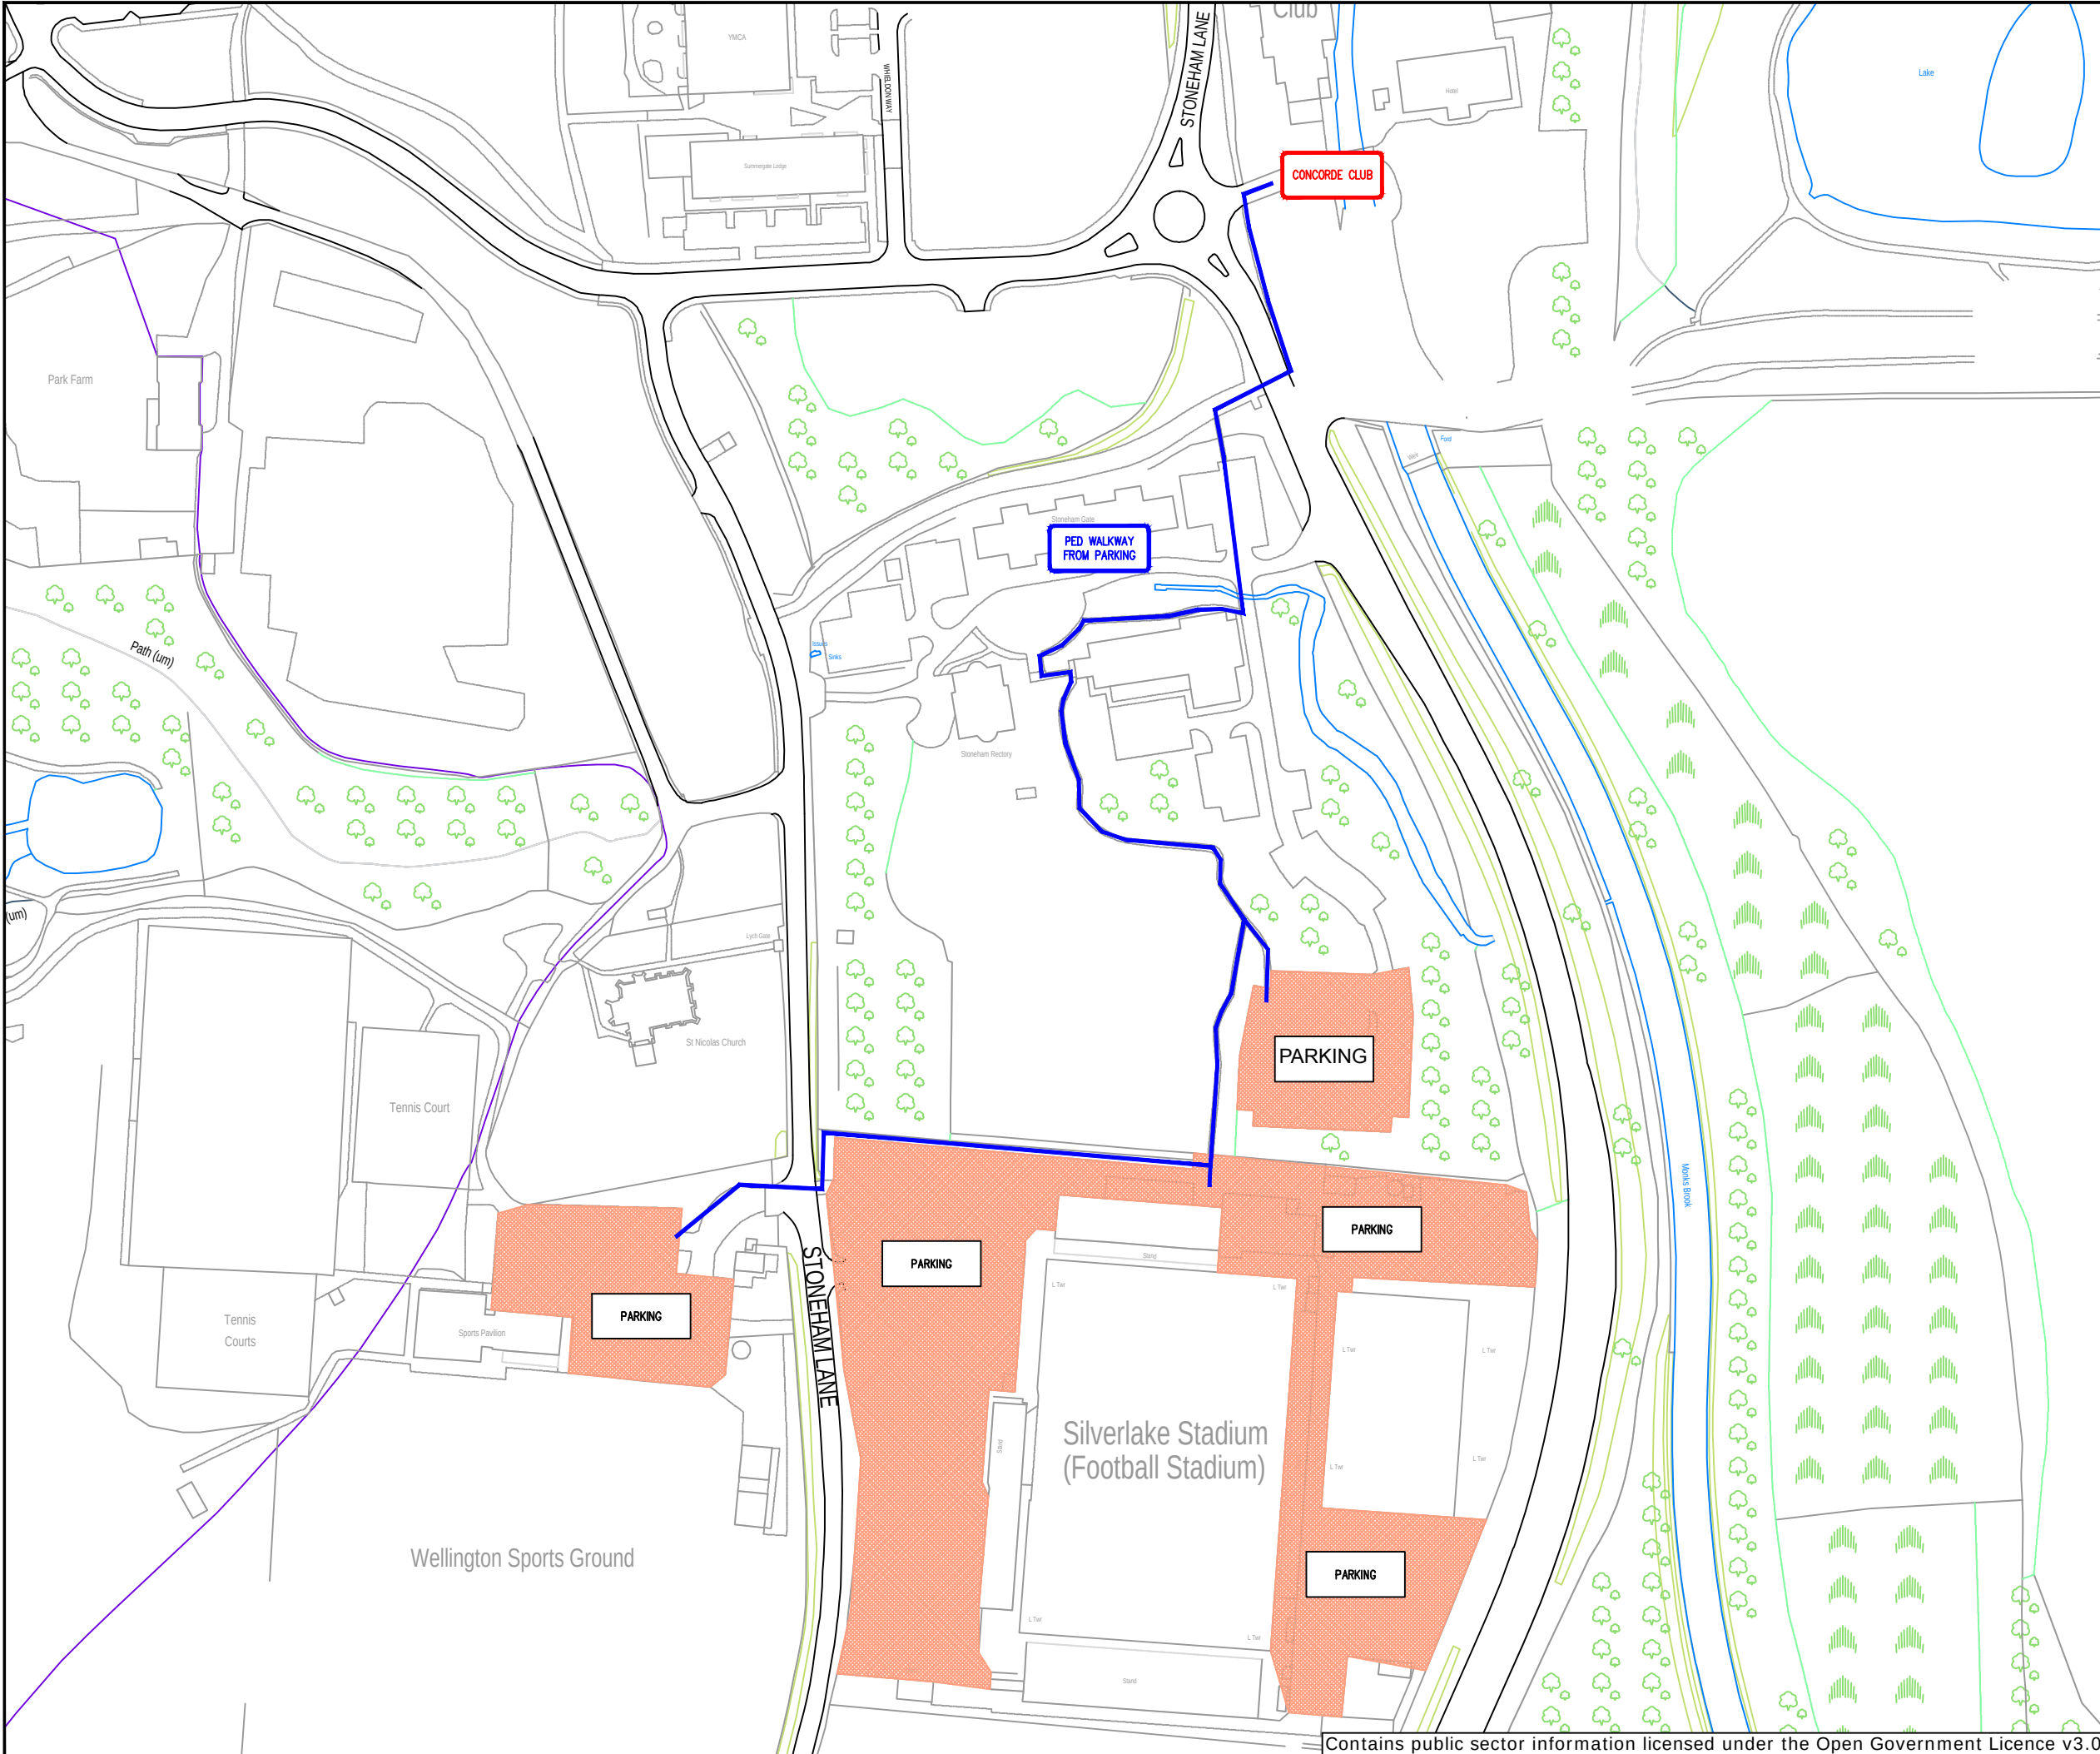

Cone lights spaced minimum 9m, cones to be 750 mm or 1m
--

All works to be carried out as per
safety at streetworks and roadworks
"A Code of Practice" October 2013.
CPA conditions apply unless otherwise agreed.

[illegible]

Traffic Management	Event Management	
Speed of road (mph)		
Minimum sideways safety zone (S)		
Minimum longways safety zone (L)		


Parking Overview

DRAWING NUMBER	E6490	
CONTRACT NUMBER		
PHASE NUMBER		
PAGE NUMBER		
SURVEYED BY / DATE	N/A	N/A
DRAWN BY / DATE	RH	10-08-26
CHECKED BY / DATE	xx.xx	aa.aa.aa
APPROVED BY / DATE	xx.xx	aa.aa.aa
CLIENT REF		
SCALE @ A3	NTS	

Client



Co-ordinates, Latitude - Longitude

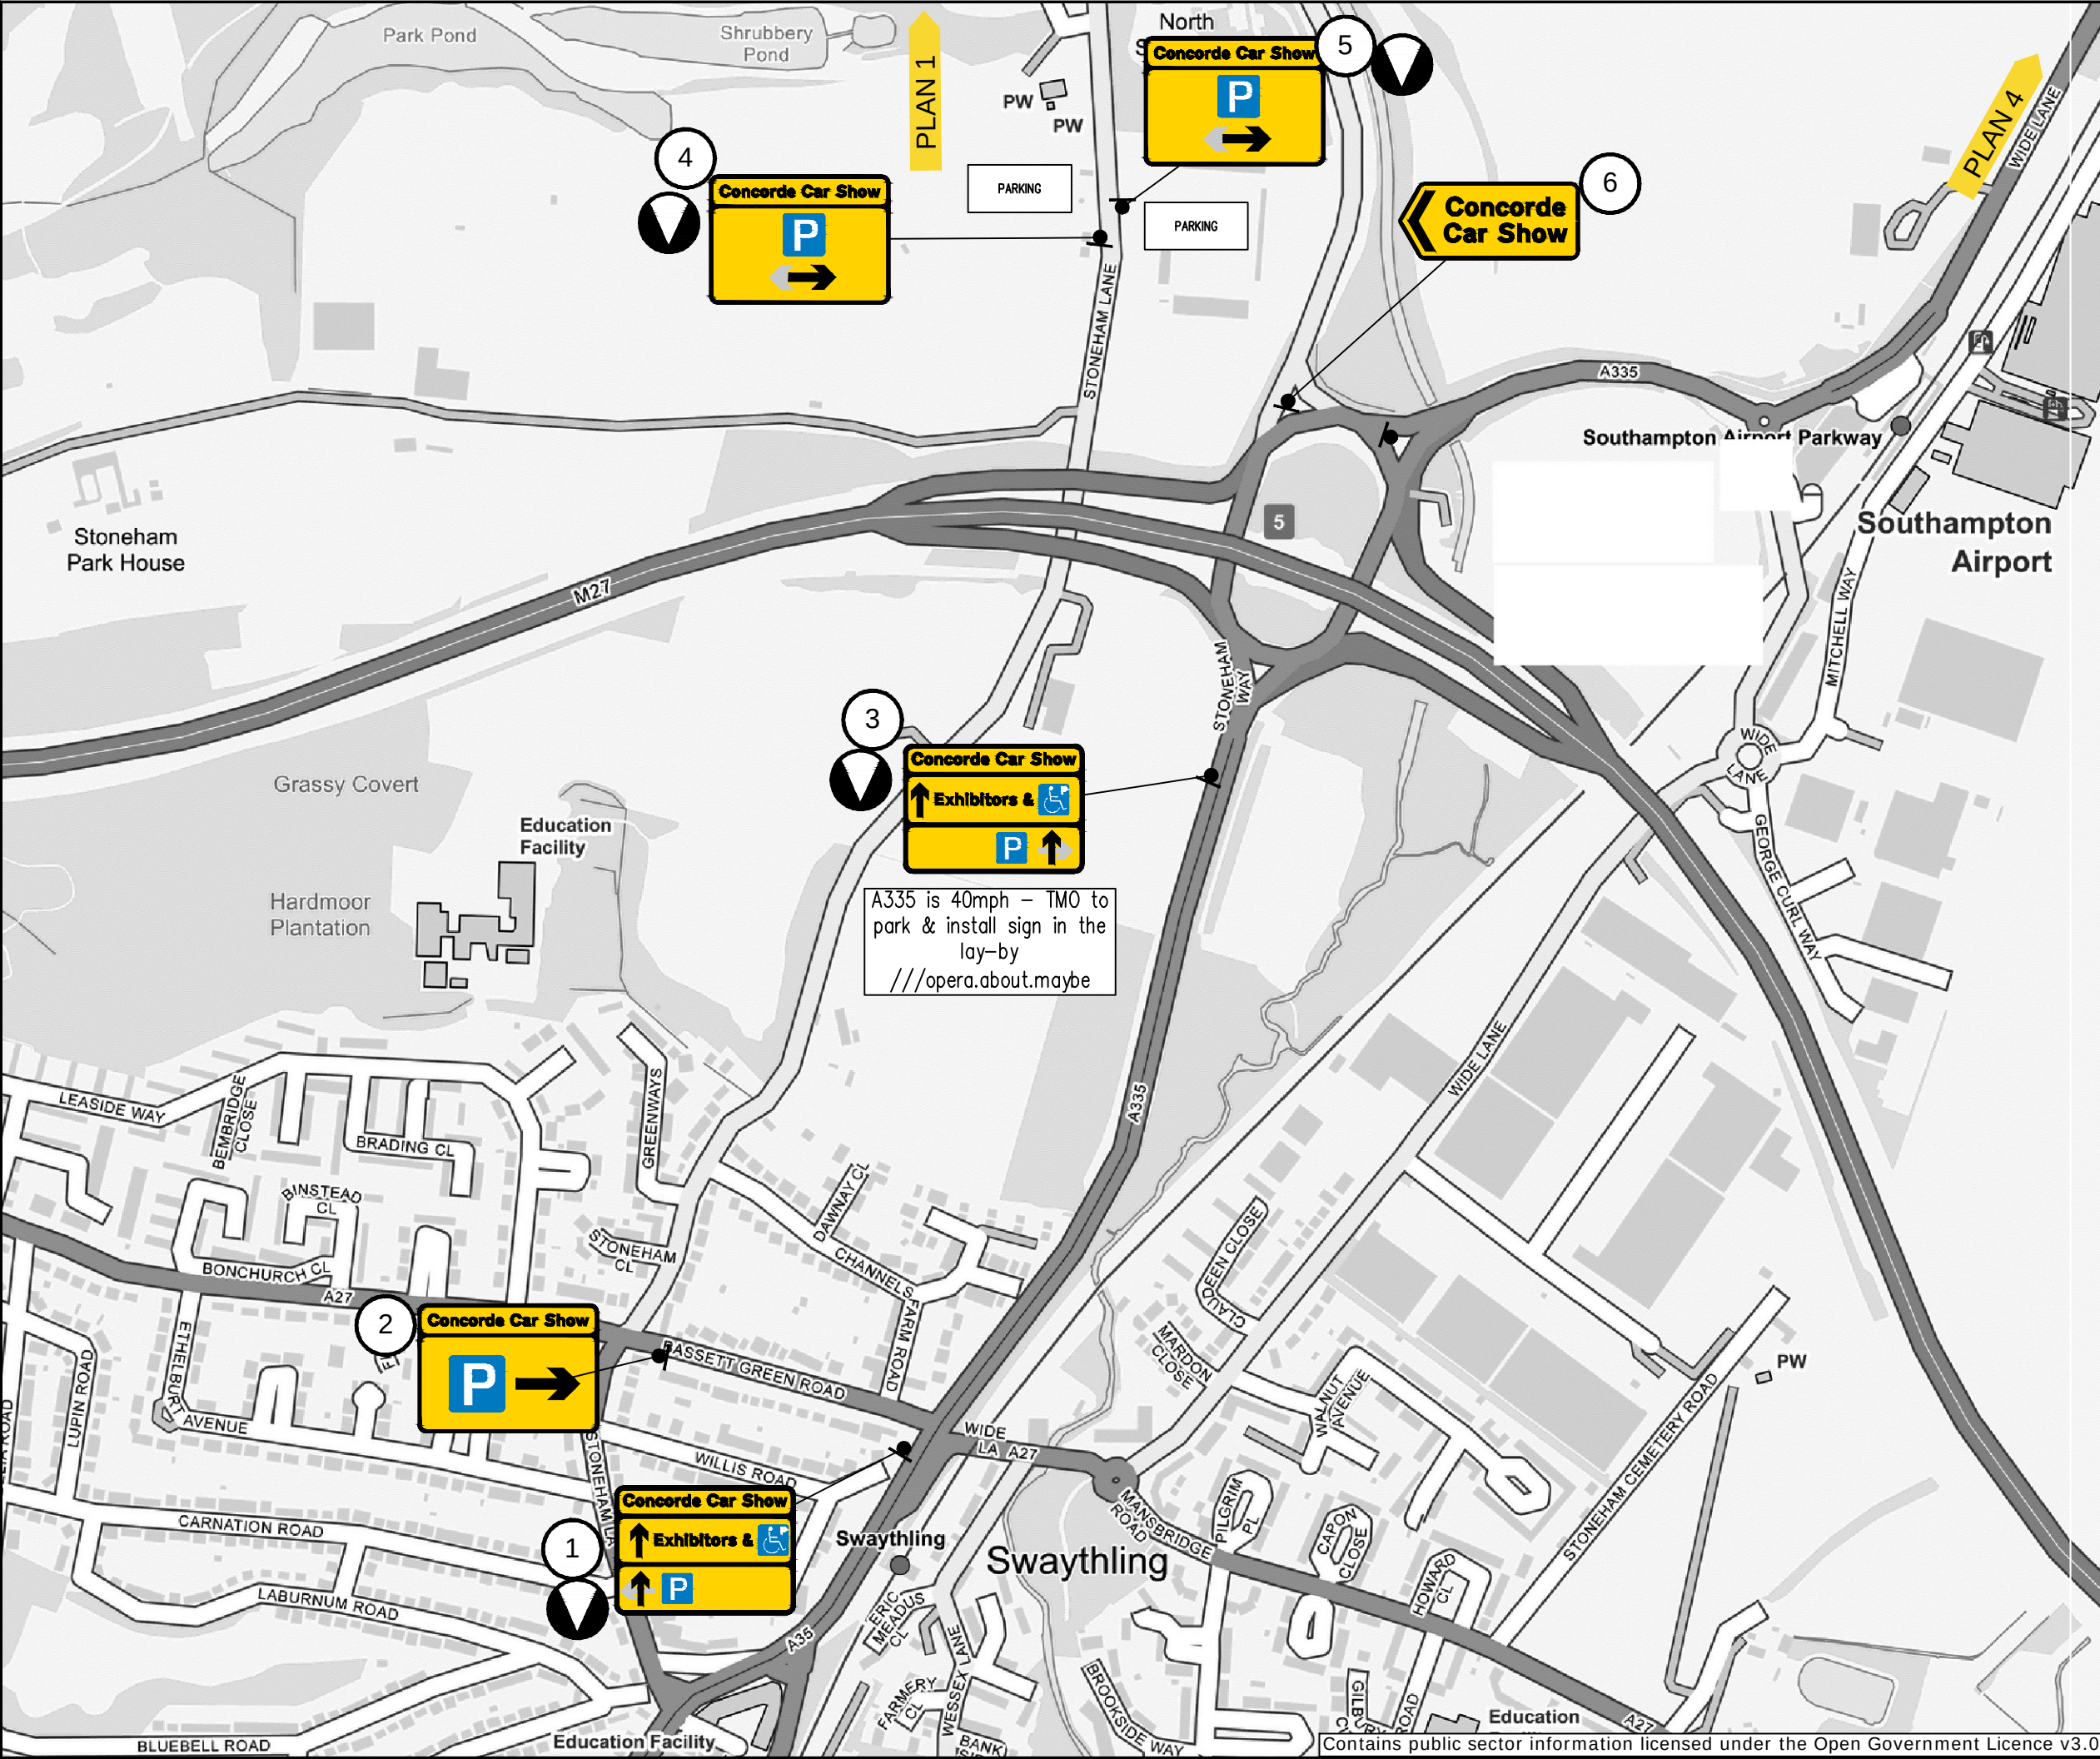

Chevron
Traffic Management

Drawing Notes
Cone lights spaced minimum 9m, cones to be 750 mm or 1m
All works to be carried out as per safety at streetworks and roadworks "A Code of Practice" October 2013.
CPA conditions apply unless otherwise agreed.

Traffic Management Key

	Road Signs

Site Details

Traffic Management	Event Management
Speed of road (mph)	
Minimum sideways safety zone (S)	
Minimum longways safety zone (L)	

Additional Notes:
Sunday 20th September 2026

Plan 2


Drawing Office

DRAWING NUMBER	E6490	
CONTRACT NUMBER		
PHASE NUMBER		
PAGE NUMBER		
SURVEYED BY / DATE	N/A	N/A
DRAWN BY / DATE	RH	10-08-26
CHECKED BY / DATE	xx.xx	aa.aa.aa
APPROVED BY / DATE	xx.xx	aa.aa.aa
CLIENT REF		
SCALE @ A3	NTS	

REV		BY	DATE
A	FIRST ISSUE	M.H	29-07-25
B	AMENDED AS PER REQUEST	T.B	01/09/2025
C	AMENDED AS PER REQUEST	??	dd/mm/yy
D	AMENDED AS PER REQUEST	??	dd/mm/yy

Client

Site Address
The Concorde Club
Eastleigh, Hampshire
SO50 9HQ
Co-ordinates, Latitude - Longitude

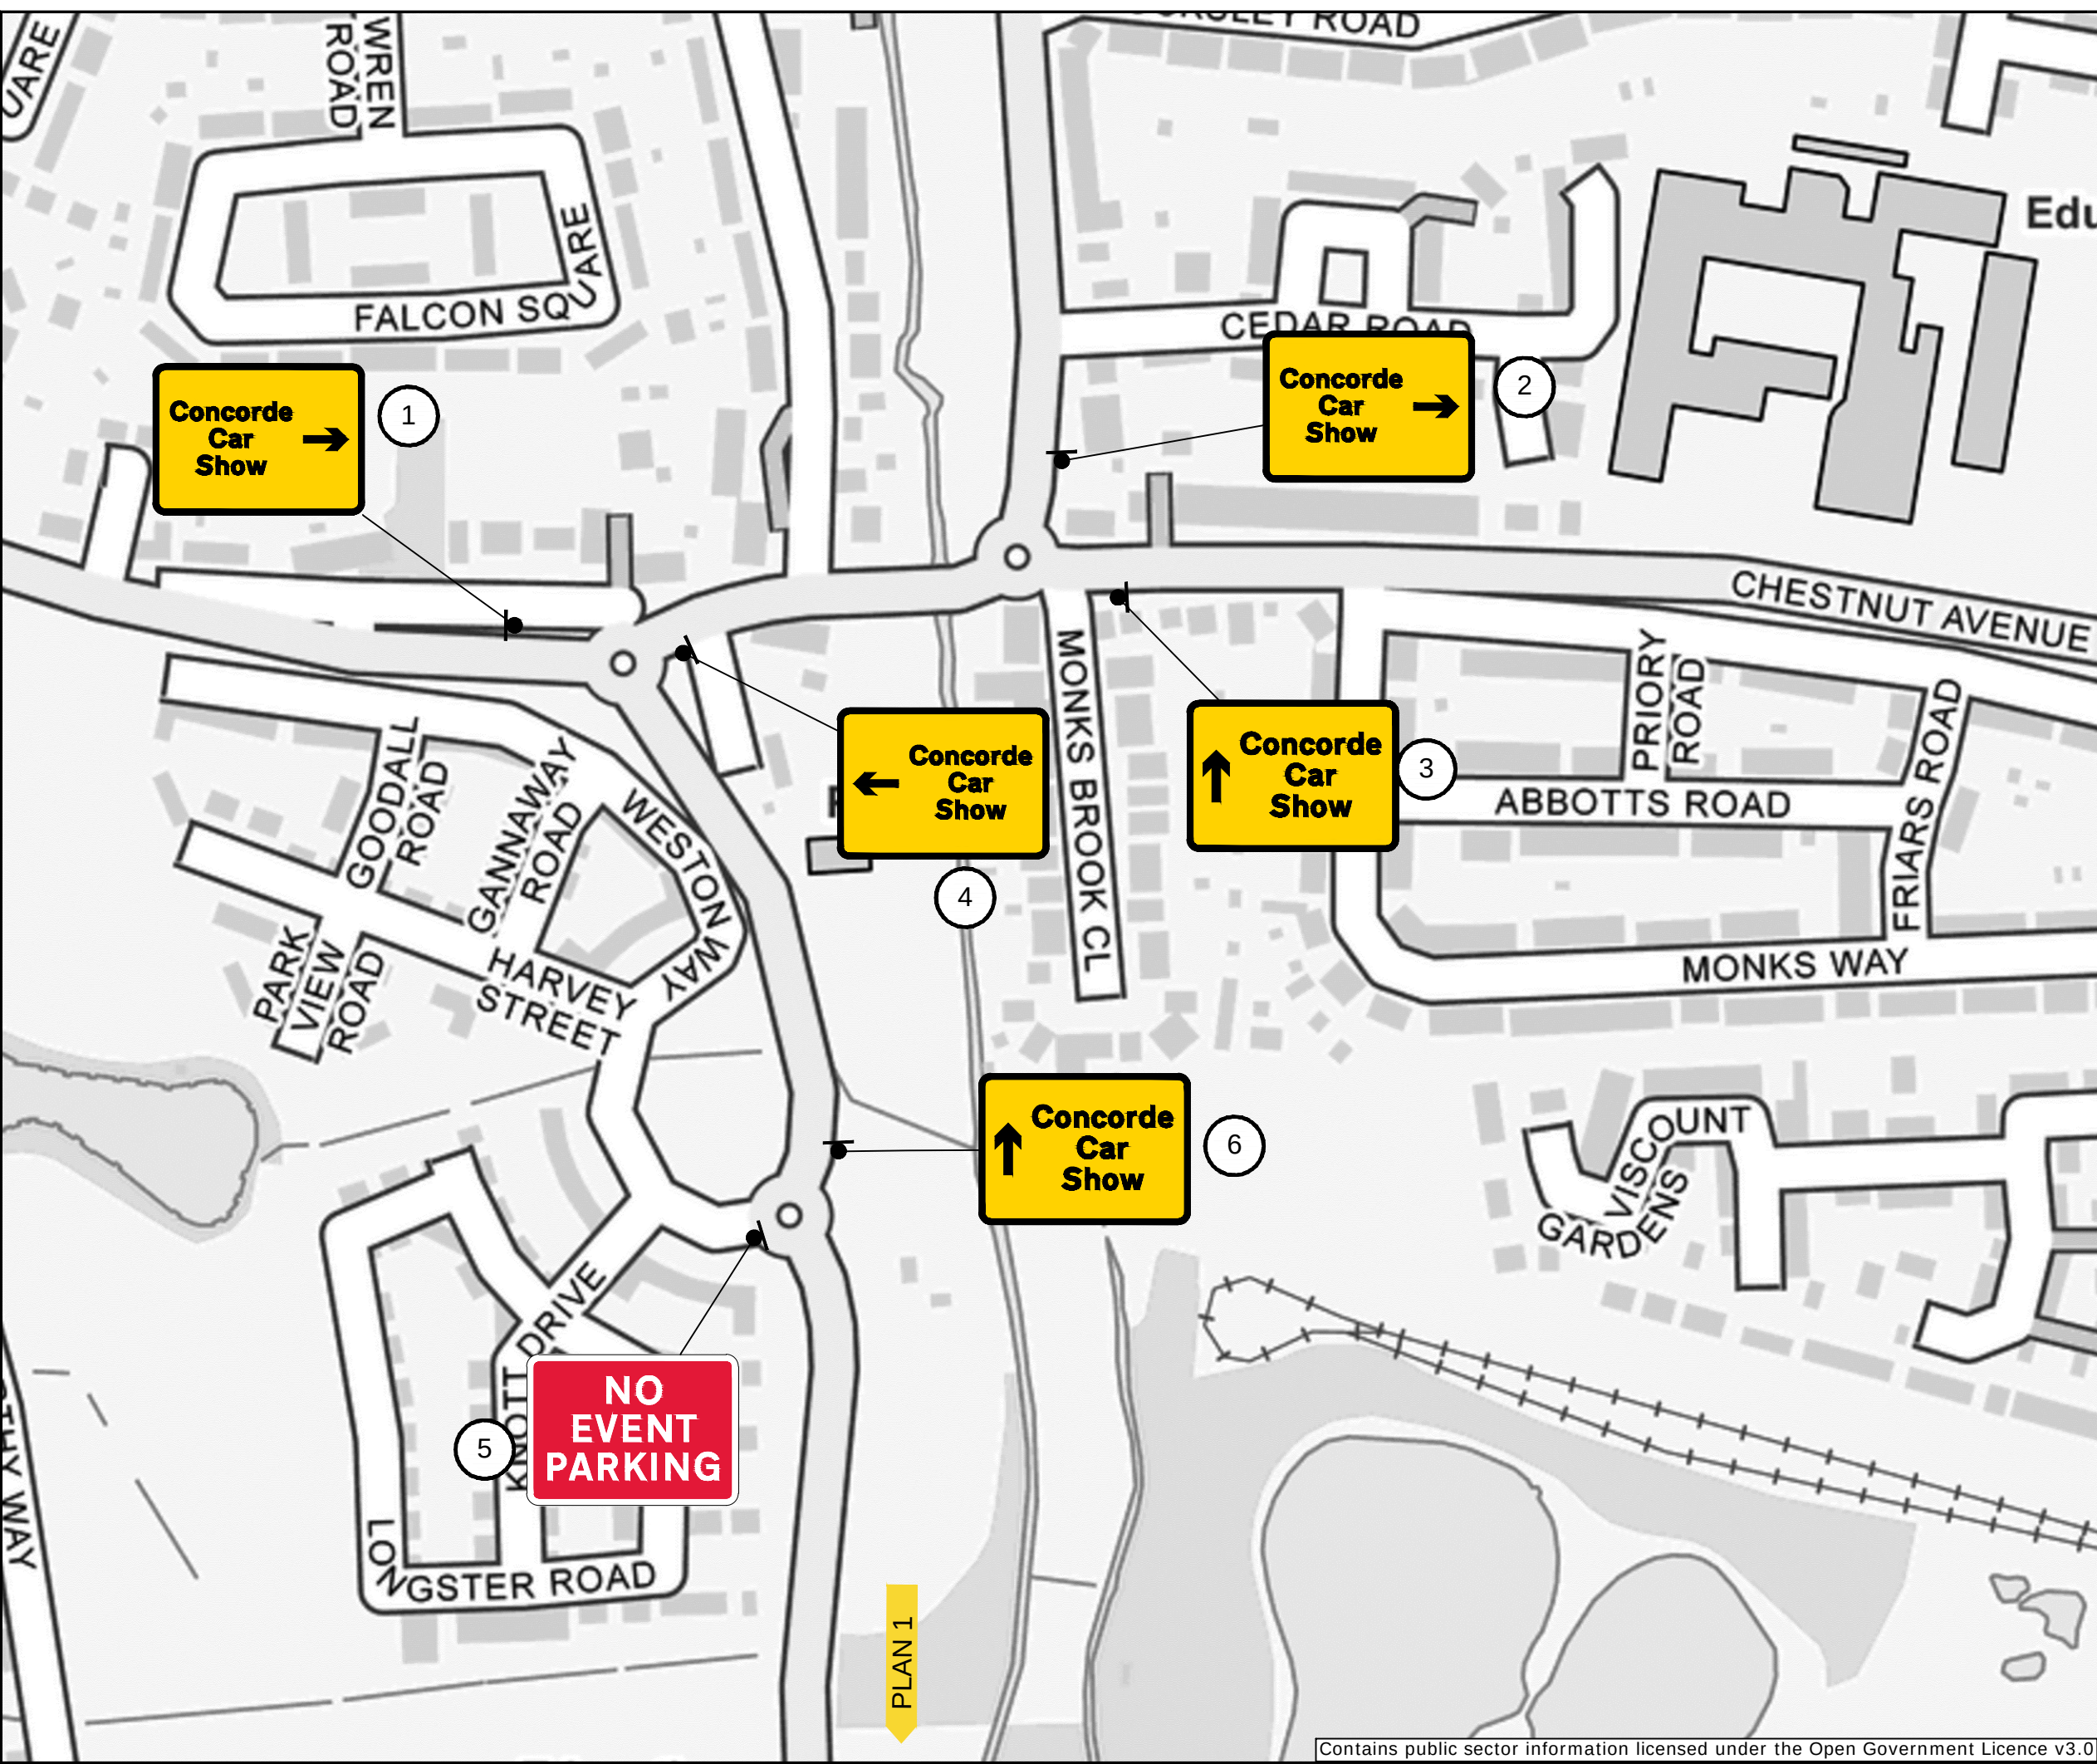

**Chevron**
Traffic Management

Drawing Notes

Cone lights spaced minimum 9m,
cones to be 750 mm or 1m

All works to be carried out as per
safety at streetworks and roadworks
"A Code of Practice" October 2013.
CPA conditions apply unless otherwise agreed.

Traffic Management Key

	Road Signs

Site Details

Traffic Management	Event Management
Speed of road (mph)	
Minimum sideways safety zone (S)	
Minimum longways safety zone (L)	

Additional Notes:

Sunday 20th September 2026

Plan 3

Drawing Office

DRAWING NUMBER	E6490	
CONTRACT NUMBER		
PHASE NUMBER		
PAGE NUMBER		
SURVEYED BY / DATE	N/A	N/A
DRAWN BY / DATE	RH	10-08-26
CHECKED BY / DATE	xx.xx	aa.aa.aa
APPROVED BY / DATE	xx.xx	aa.aa.aa
CLIENT REF		
SCALE @ A3	NTS	

REV		BY	DATE
A	FIRST ISSUE	R.H	10/08/26
B	AMENDED AS PER REQUEST	??	dd/mm/yy
C	AMENDED AS PER REQUEST	??	dd/mm/yy
D	AMENDED AS PER REQUEST	??	dd/mm/yy

Client



Site Address

The Concorde Club
Eastleigh, Hampshire
SO50 9HQ

Co-ordinates, Latitude - Longitude